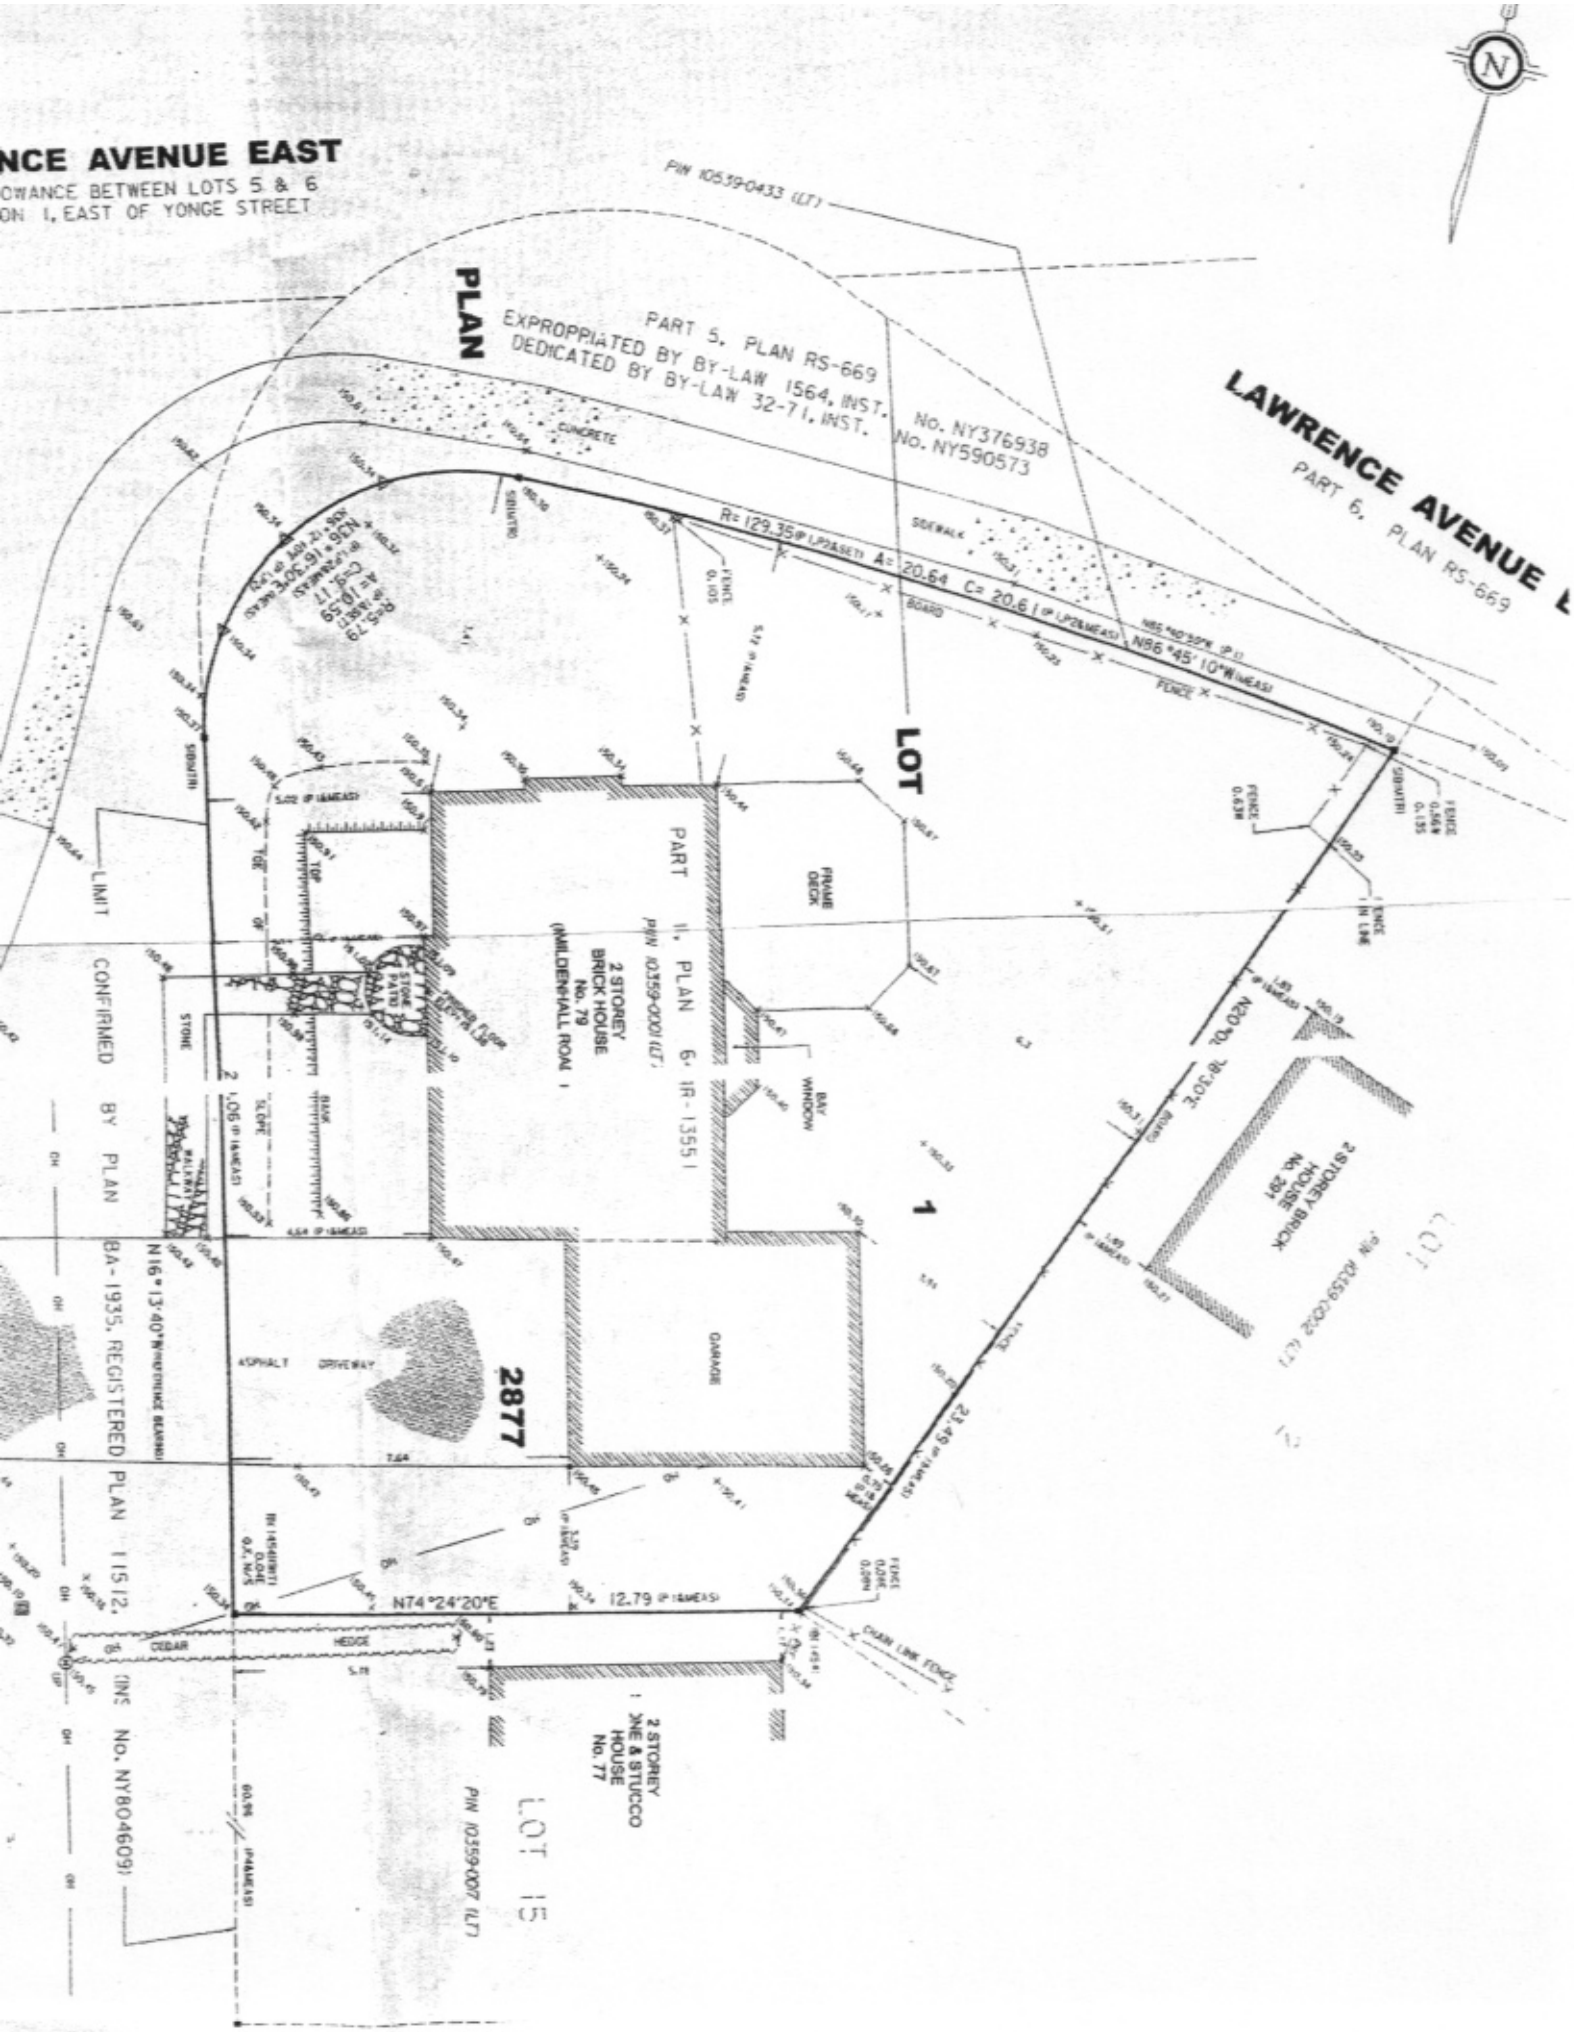
NCE AVENUE EAST
OWANCE BETWEEN LOTS 5 & 6
ON 1, EAST OF YONGE STREET
PIN 10539-0433 (LT)
PART 5, PLAN RS-669
EXPROPRIATED BY BY-LAW 1564, INST. No. NY376938
DEDICATED BY BY-LAW 32-71, INST. No. NY590573
LAWRENCE AVENUE
PART 6, PLAN RS-669
PLAN
LOT
1
2877
PART 11, PLAN 6-1R-1355
PIN 10359-0001 (LT)
2 STOREY BRICK HOUSE No. 79 (MALDEN HALL ROAD)
FRAME DECK
BAY WINDOW
GARAGE
ASPHALT DRIVEWAY
STONE
LIMIT
CONFIRMED BY PLAN 8A-1935, REGISTERED PLAN 1512,
INS No. NY804609
N74°24'20"E
12.79 (P 1&MEAS)
CEDAR HEDGE
CHAIN LINK FENCE
2 STOREY STONE & STUCCO HOUSE No. 77
PIN 10359-0007 (LT)
LOT 15
2 STOREY BRICK HOUSE No. 291
PIN 10359-0202 (LT)
LOT 17
R= 129.35 (P UP2&SET) A= 20.64 C= 20.61 (P UP2&MEAS)
N66°45'10"W (MEAS)
SIDEWALK
CONCRETE
FENCE
BOARD
SHUTTER
TOP
STONE
BANK
SLOPE
N16°13'40"W (REFERENCE BEARING)